



Ground Floor Plan

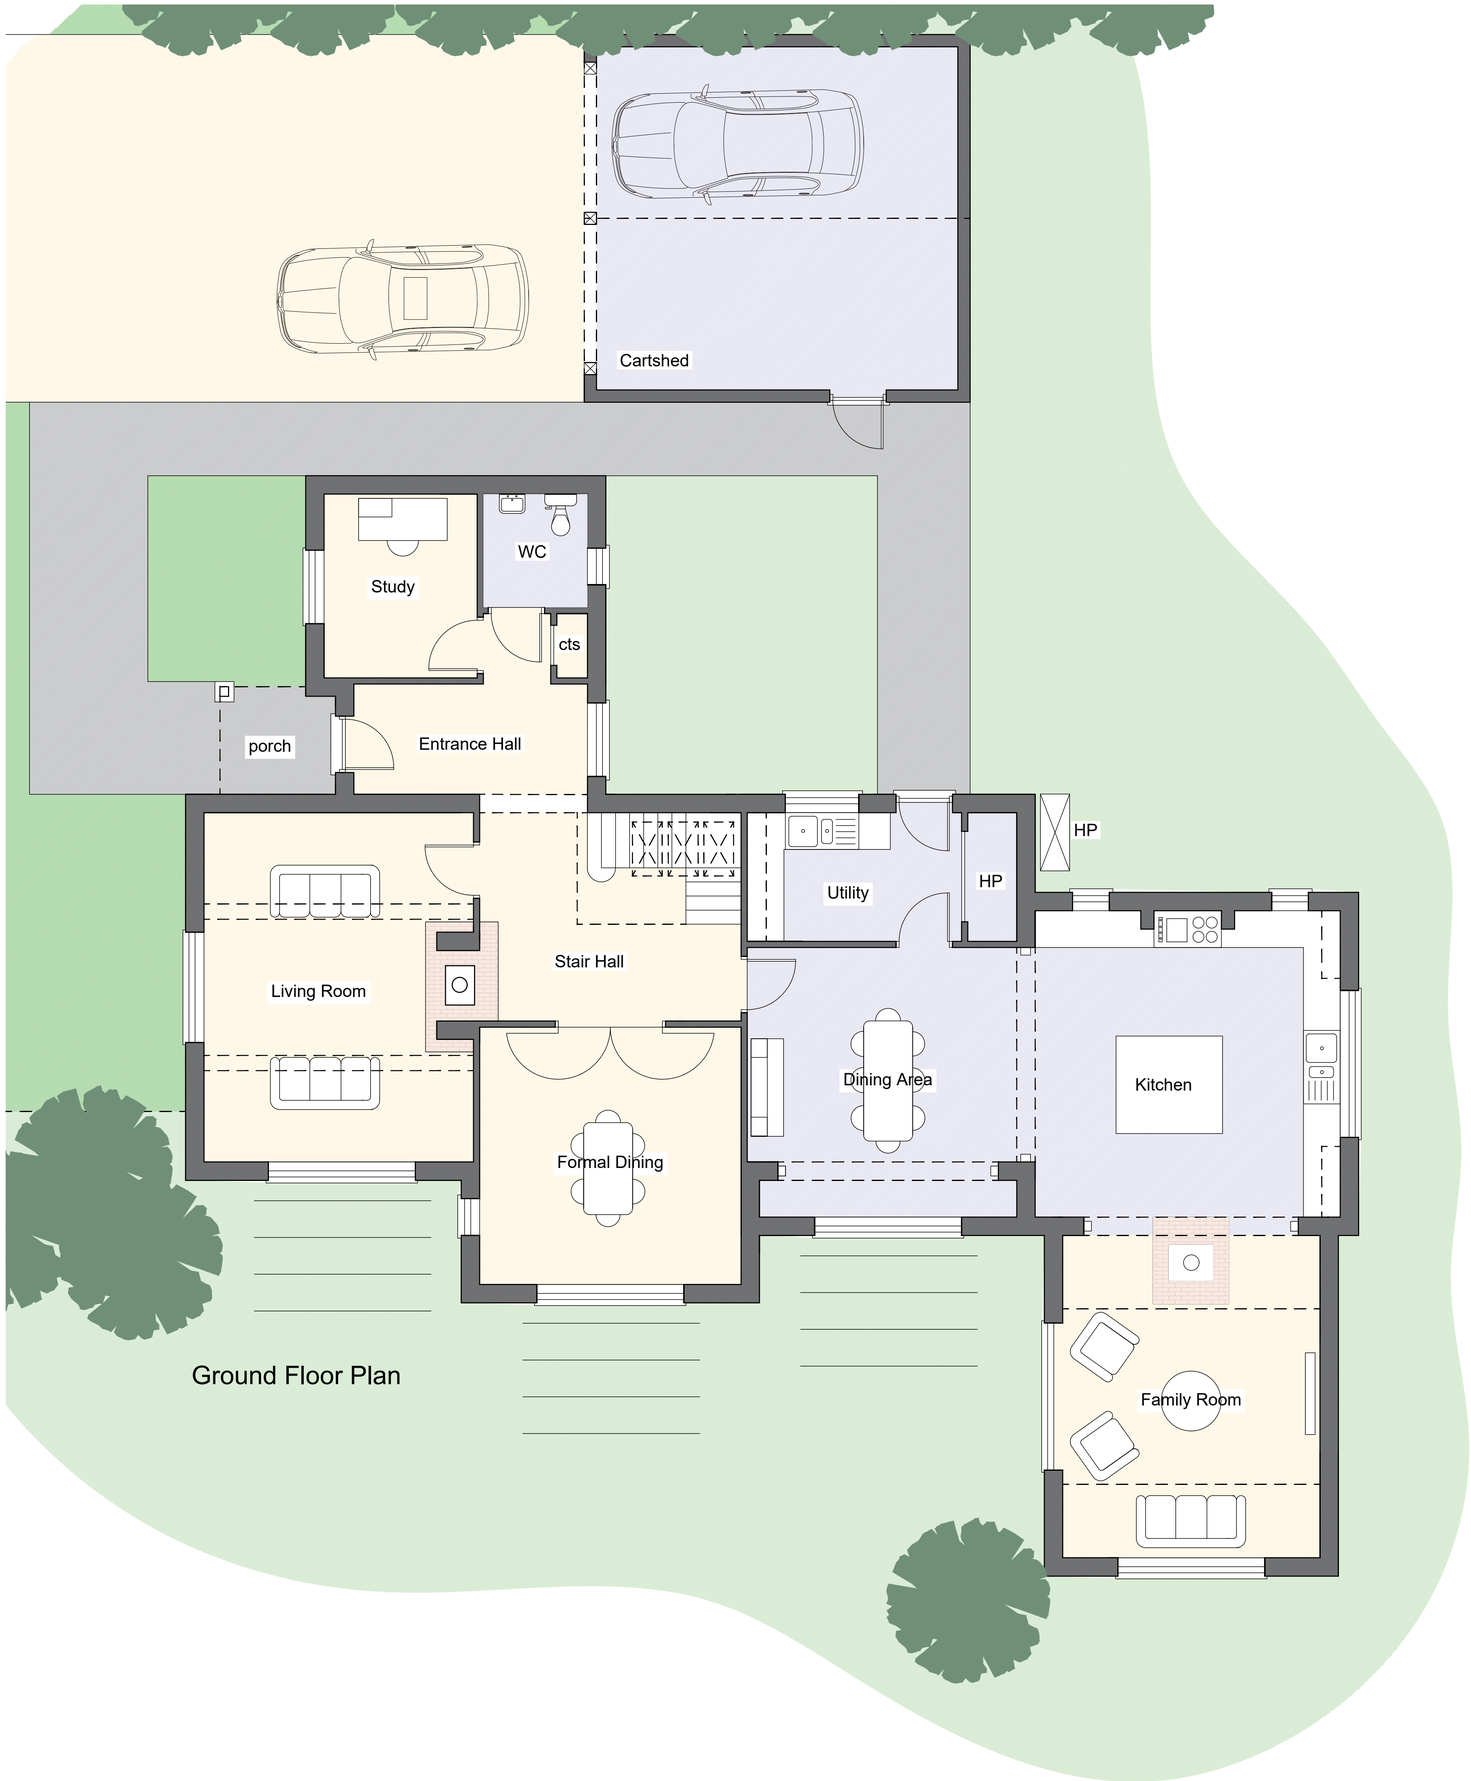

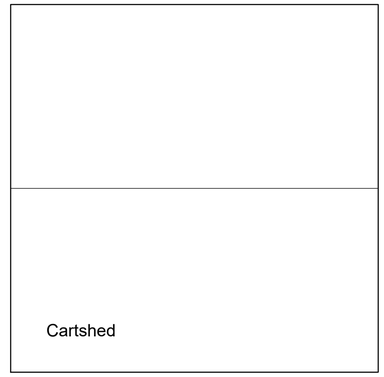

First Floor Plan

Planning

Howe and Boosey
Architectural Services Ltd

28 Julian Road, Norwich, NR10 3QA
Email: office@howeboosey.co.uk
Website: howeboosey.co.uk
Company Number 13511000 Incorporated 14th July 2021

Project
Proposed replacement part Q dwelling
Hill Farm Brockdish
Danny Ward Builders
Proposed floor plans.

Scale	1 / 50		@ A1
Job No.	0321	21	
Drawn by:	H and B	**Date:**	July 2024

This design is the copyright of Howe and Boosey Architectural Services Ltd and should not be altered, photographed, copied or reproduced without written consent.
All dimensions are to be checked by the general contractor on site and any discrepancies clarified before the work proceeds.