Land off Littledean Hill Road, Cinderford

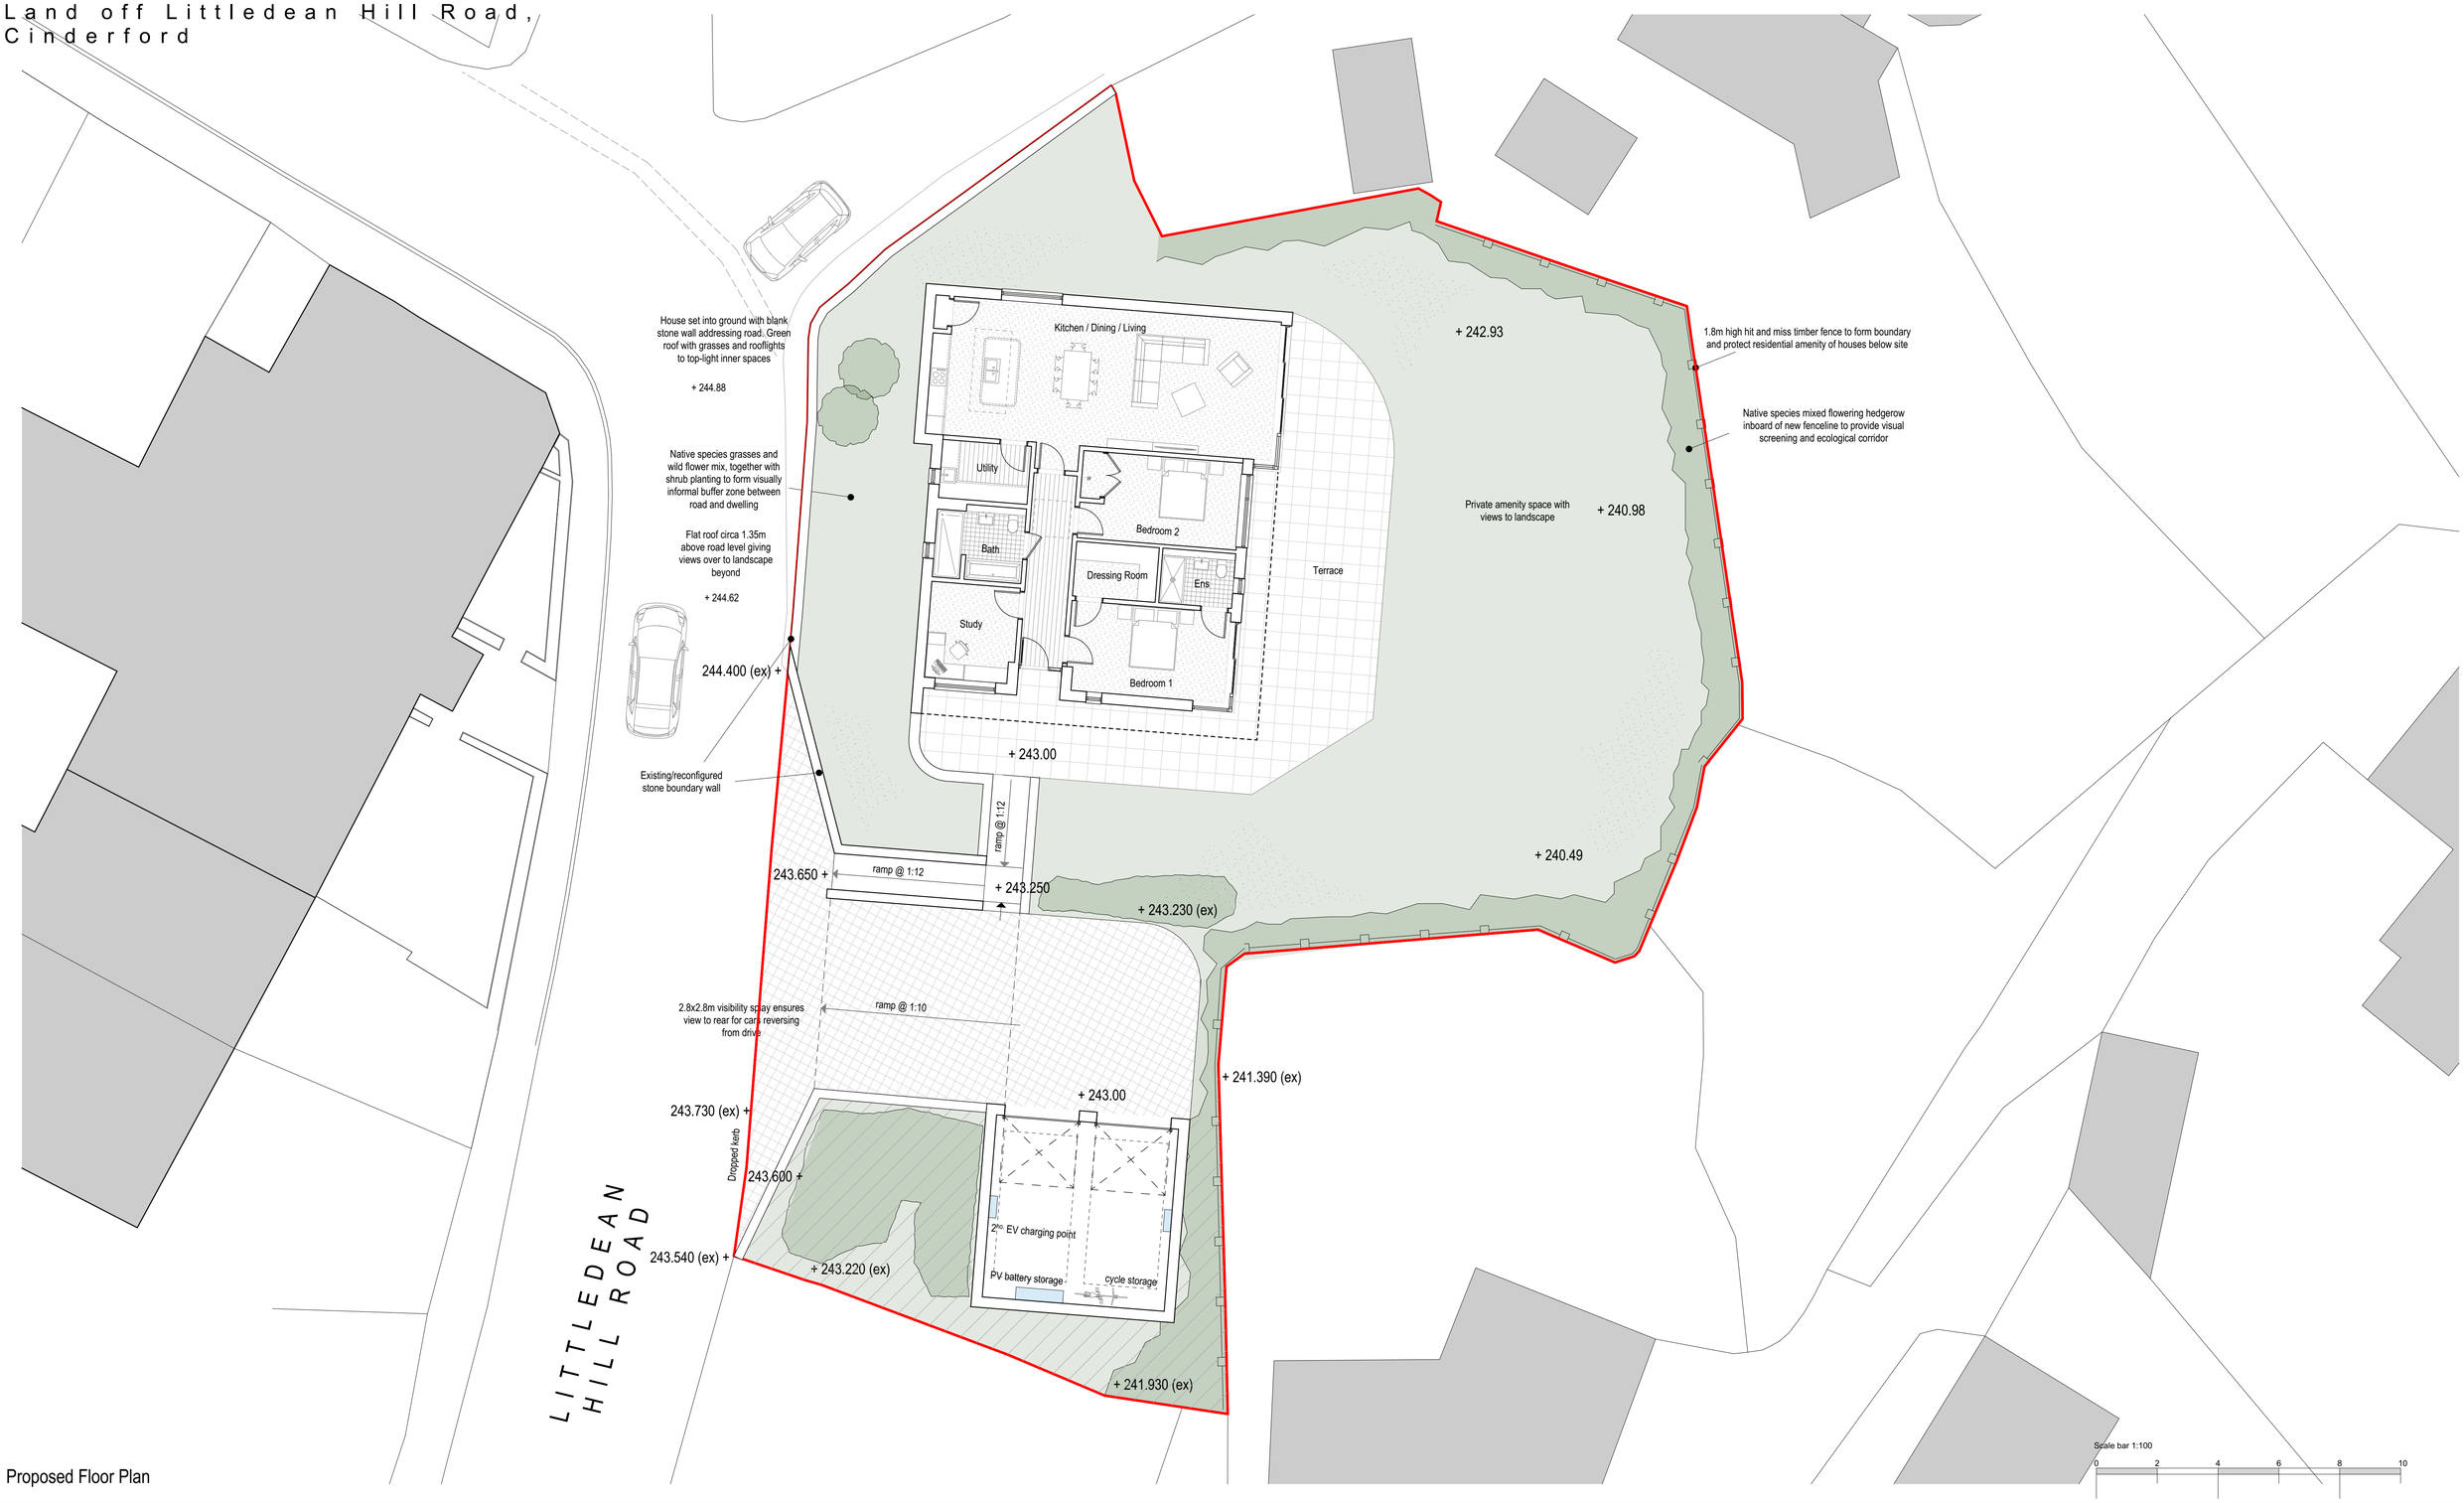

Proposed Floor Plan

coombes : everitt architects limited
105-107 Bath Road
Cheltenham
Gloucestershire
GL53 7LE

t: 01242 807727
e: info@ce-architects.co.uk
www.ce-architects.co.uk

- ☐ Preliminary
- ☐ Feasibility
- ■ Planning
- ☐ Building Regulations
- ☐ Tender
- ☐ Construction issue
- ☐ As Built

1. This drawing and content is copyright © of coombes : everitt architects limited and should not be copied without their prior written consent.
2. Do not scale drawing. all dimensions to be checked on site prior to construction and any discrepancies reported to contract administrator.
3. Do not use this drawing for setting out unless drawing specifically indicates setting out points.
4. Engineering information is indicative only and should be taken from structural engineers design.

RIBA
Chartered Practice

REV A - TC - 23.06.2023
fence added to eastern boundary
REV B - GM : TC - 25.08.2023
Drawing amended per client comments. Ramp added on approach, new garage as highlighted.
REV C - GM : TC - 06.09.2023
Drawing amended per client comments.
REV D - TC - 13.09.2023
updated for planning issue
REV E - TC - 05.12.2023
updated for planning issue

Drawing title:	Proposed Floor Plan	Project:	Land off Littledean Hill Road, Cinderford, Gloucestershire
Client:	Mr K Bell	Scale:	1:100 @ A1
Drawn by:	DK Checked: JE	Date:	December 2023
Project No:	19.20.023	Drawing No:	PL005 REV E

coombes : everitt architects