

Trembear Road

St. Austell

PL25 5NA

Prices From £575,000

- EXCLUSIVE DEVELOPMENT
- FIVE DOUBLE BEDROOMS
- AVAILABLE OFF PLAN
- BALLERINA KITCHEN WITH SIEMANS APPLIANCES
- SOUTH FACING BALCONY
- HIGH QUALITY ZINC ROOF AND GUTTERING WITH 50 YEAR GUARANTEE
- STATEMENT OAK STAIRCASE
- DOUBLE GARAGE PLUS ELECTRIC VEHICLE CHARGING POINT
- AIR SOURCE HEAT PUMP
- PLEASE SCAN THE QR CODE FOR MATERIAL INFORMATION







Millerson
Part of Smart Property Group

Tenure - Freehold

Council Tax Band - New Build

Floor Area - 0.00 sq ft

 4

 3

 1

 null



Site Plan













Trembear Road, St. Austell







Approx Gross Internal Area
149 sq m / 1599 sq ft

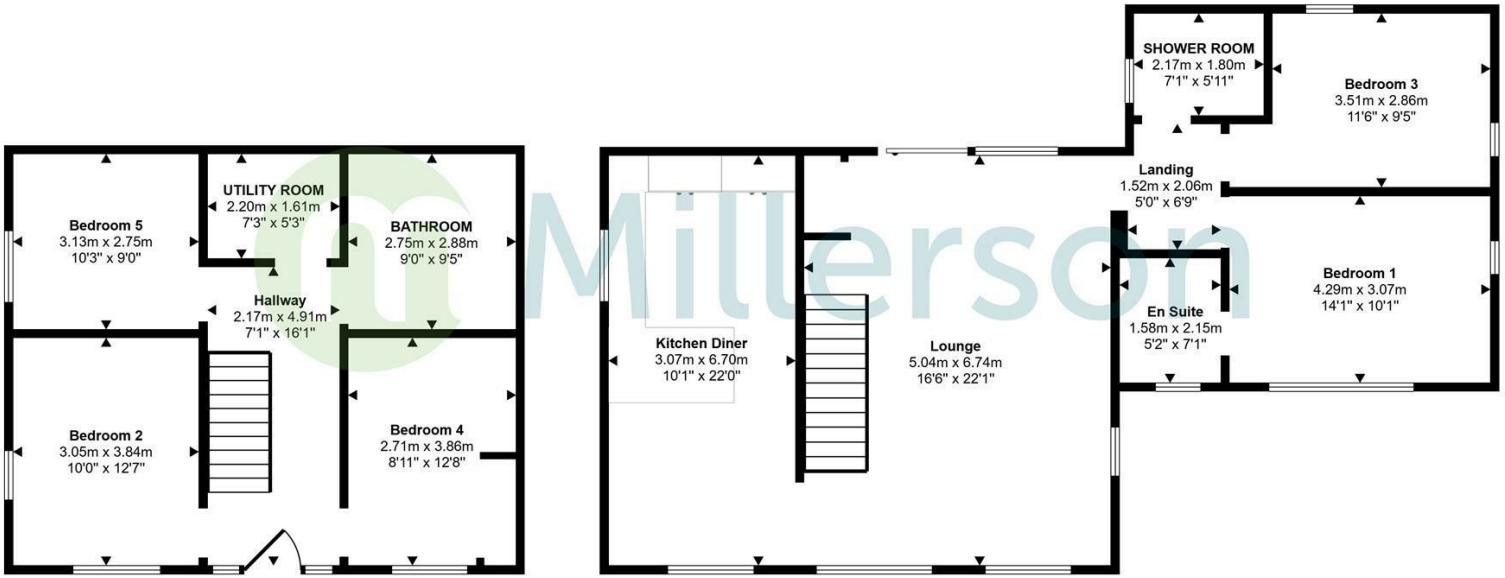

Lower Floor
Approx 57 sq m / 609 sq ft

Ground Floor
Approx 92 sq m / 990 sq ft

This floorplan is only for illustrative purposes and is not to scale. Measurements of rooms, doors, windows, and any items are approximate and no responsibility is taken for any error, omission or mis-statement. Icons of items such as bathroom suites are representations only and may not look like the real items. Made with Made Snappy 360.

Needing To Sell?

Are you interested in this property but aren't currently in a proceedable position?

Don't Panic!

Contact Us On The Details Below To Arrange A Valuation

Here To Help

1 Market Street
St Austell
Cornwall
PL25 4BB
E: staustell@smartmillerson.co.uk
T: 01726 72289
www.millerson.com

