



DO NOT SCALE DIMENSIONS FROM DRAWING

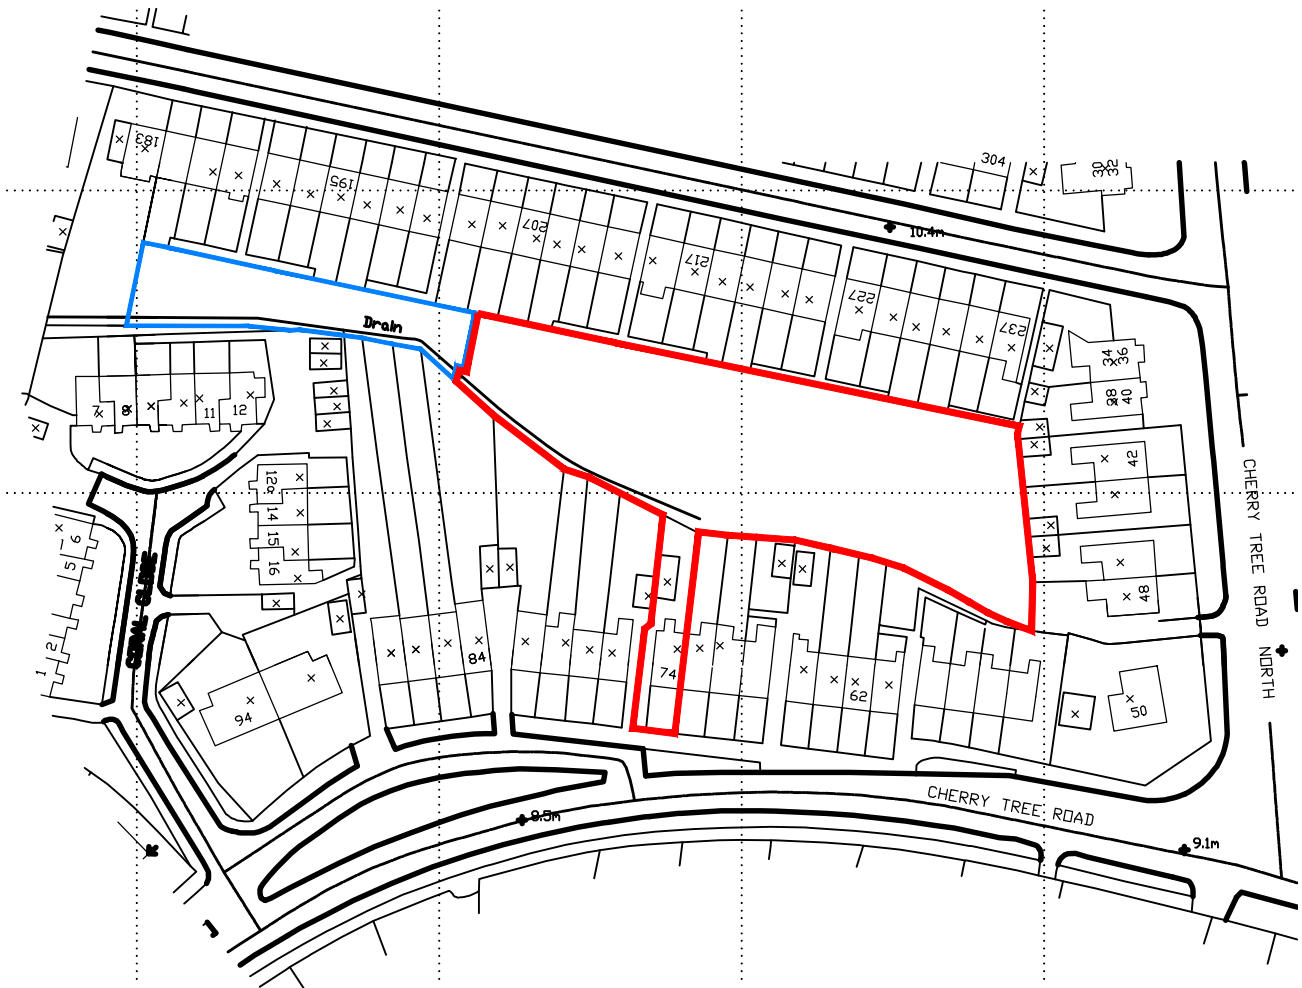

KEY

- BOUNDARY LINE.
- TOTAL PLOT AREA 2613m²
- BOUNDARY LINE.
- TOTAL PLOT AREA 482m²

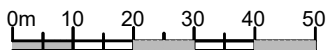

**Keystone Design
Associates Ltd.**

Registered Office
261 Church Street
Blackpool
FY1 3PB
Tel. No. 01253 649040
Fax. No. 01253 752901
Email : Info@keystonedesign.co.uk

PROJECT
LAND OFF CHERRY TREE ROAD BLACKPOOL

DRAWING TITLE
SITE LOCATION

Drawn PB	Checked	Date 11/10/17	Scale 1:1250@A4
-------------	---------	------------------	--------------------

DRAWING No. A007/274/S/101	Rev. D
----------------------------	--------

H:/Server/Drawings/2017

This drawing & contents are the property of Keystone Design Assoc Ltd
Unauthorised reproduction of the whole or any part there of infringes
Copyright and may lead to prosecution of civil proceedings