

DOVEDALE CRESCENT, BELPER

PRICE £399,995

3 BEDROOM | 1 BATHROOM | 1 RECEPTION



WELCOME TO DOVEDALE CRESCENT

IMPRESSIVELY SPACIOUS EXTENDED DETACHED BUNGALOW OFFERED WITH NO UPWARD CHAIN

Offering generous living space, a versatile layout and excellent potential for comfortable single-storey living, this extended detached bungalow presents an exciting opportunity for a variety of buyers. With three double bedrooms, spacious reception areas and a thoughtfully extended kitchen diner, the property provides plenty of room for everyday living and entertaining.

The accommodation has been enhanced by extensions, creating a more open and sociable feel, while the conservatory provides an additional space to enjoy views of the garden throughout the seasons. The principal bedroom is particularly generous, complemented by two further double bedrooms, making the property well suited to couples, families or those looking to downsize without compromising on space.

Outside, the south-west-facing rear garden offers a pleasant setting for relaxing outdoors, with patio seating areas and low-maintenance landscaping. A driveway provides off-road parking and continues alongside the property to a single garage, adding further practicality. Offered with no upward chain, this appealing bungalow is ready for its next owners to make it their own.

THE DETAIL

The Detail
The property is accessed via the side entrance, opening into a welcoming hallway with wooden flooring, a useful storage cupboard and access to the loft. From here, the accommodation flows through to the principal living spaces, with the benefit of the extended layout providing additional room and flexibility.

The kitchen diner has been thoughtfully extended to the rear, creating a spacious and practical environment for cooking and dining. Finished with grey tiled flooring, white high-gloss cupboards, grey worktops and coordinating wall tiles, the kitchen combines a contemporary appearance with useful storage. A separate cupboard houses the Worcester combination boiler, while integrated appliances include a double oven, AEG induction hob, Zanussi extractor hood, dishwasher and washing machine. There is also space for a fridge freezer and dining table.

The extended lounge diner offers ample room for comfortable seating and a dining table, with carpeted flooring, an electric fire with hearth and surround, and a side-facing window. Patio doors lead directly into the conservatory, which features laminate flooring, a glass roof and further patio doors opening onto the garden.

There are three double bedrooms. The particularly spacious principal bedroom benefits from a front-facing bay window and plenty of room for wardrobes and additional furniture. The second double bedroom also features a bay window to the front, while the third bedroom includes a useful alcove suitable for wardrobe storage.

CB+CO





The shower room has been fully modernised, featuring a large shower enclosure with a mains-fed shower and rainfall shower head, grey wall tiling, grey gloss floor tiles, a wash basin, WC and heated towel rail. A frosted side window provides natural light.

Outside, the front garden includes a small lawned section, while the driveway runs alongside the bungalow to a single garage. The south-west-facing rear garden has been designed for straightforward maintenance, with patio tiles, a stoned section and additional space beyond the garage. A door provides access to the garage from the garden, while a side gate connects the garden to the driveway.

Situated in Belper, the property is conveniently placed for local shops, schools and everyday amenities. Belper town centre offers a wider choice of shops, cafés and restaurants, with the railway station providing connections towards Derby and beyond.

In accordance with UK Anti-Money Laundering Regulations, all buyers will be required to complete an identity verification check when an offer is accepted. A fee of £25 + VAT per purchaser is payable.

CB+CO









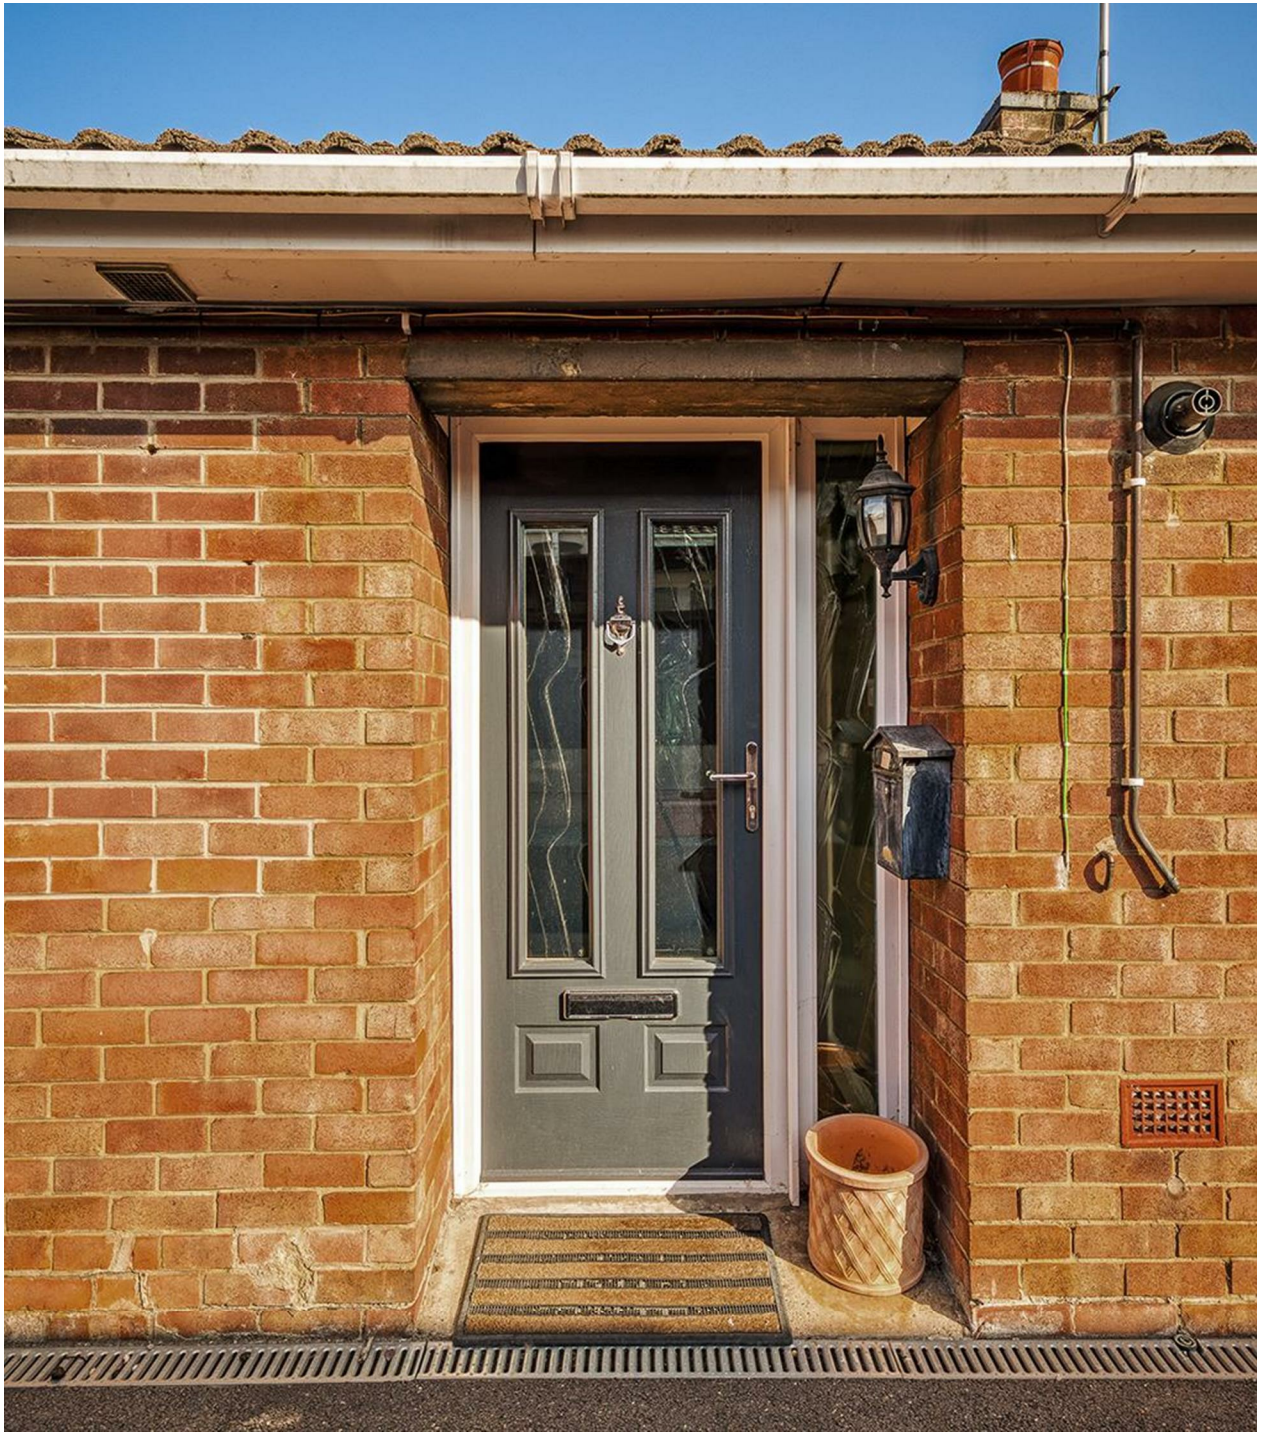















Dovedale Crescent

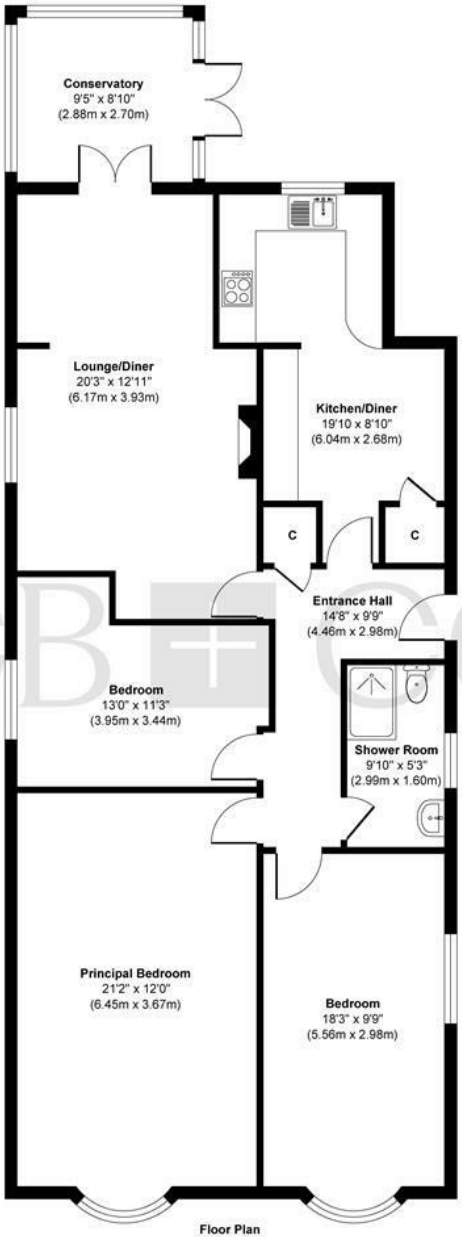

Floor Plan



Approx. Gross Internal Floor Area 1298 sq. ft / 120.63 sq. m

Illustration for identification purposes only, measurements are approximate, not to scale.

Produced by Elements Property

THE PARTICULARS

APPROX

1298.00 sq ft

EPC RATING

B

COUNCIL TAX BAND

C

- Impressively Spacious Extended Detached Bungalow
- Offered With No Upward Chain
- Three Generous Double Bedrooms
- Extended Kitchen Diner With Integrated Appliances
- Extended Lounge Diner With Electric Fire
- Conservatory With Direct Garden Access
- Modernised Shower Room With Rainfall Shower
- South-West-Facing Low-Maintenance Rear Garden
- Driveway Parking And Single Garage
- Convenient Belper Location Close To Local Amenities

CURRAN BIRDS + CO

CURRAN BIRDS + CO

DARLEY ABBEY MILLS

THE MILLS

First Floor
Darley Abbey Mills
Middle Mill
Derby, DE22 1DZ

01332 411050
CURRANBIRDS.CO

MICKLEOVER

THE STUDIO

2 Station Rd
Mickleover
Derby,
DE3 9GH

01332 531020
CURRANBIRDS.CO

The particulars above are a guide, not an offer or contract. Descriptions photographs and plans are not statements or representations of fact. Measurements are approximate and not to scale. Prospective purchasers must verify the accuracy of the information within the particulars. Curran Birds + Co does not give any representations or warranties; nor represent the Seller legally. Curran Birds + Co has no liability, for any costs, losses or expenses incurred by the Seller or a prospective buyer relating to the sales and buying transaction. Our Sales Disclaimer, trading names and privacy policy on how your data is processed and used is found in full on our website in our Privacy Statement.

© Curran Birds + Co 2026 All rights Reserved