© David Morley Architects
Do not scale off drawing.
Check all dimensions on site and advise any discrepancies before commencing work.
All dimensions in millimetres unless otherwise noted.

0 5m

Key Plan

Key

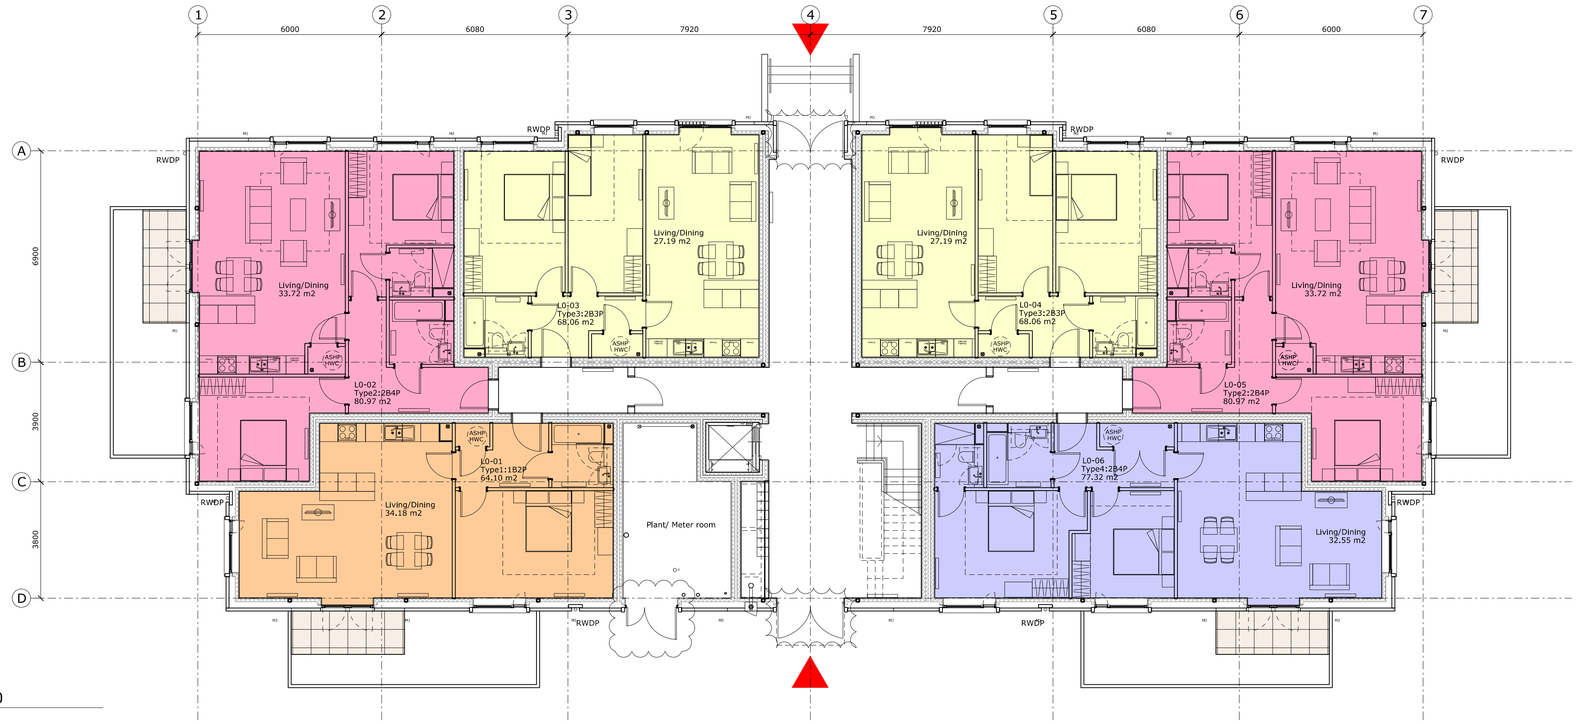

1 Level 0
[PLAN]

Rev.	Date	Description
C2	08/10/21	Issue for construction
C1	24/09/21	Issue for construction
P5	27/08/21	Issue for building control
P4	16/07/21	Gable balcony door centered to balcony
P3	09/07/21	Issue for construction
P2	28/05/21	Issue for costing
P1	14/05/21	Issue for costing

DavidMorleyArchitects
18 Hatton Place, London, EC1N 8RU
T +44 (0)20 7430 2444
davidmorleyarchitects.co.uk

Project
Matlock Spa - Gateway

Client
Fountain Park Ltd

Title
Level 0 Floor Plan

Project and Drawing Number / Revision
664-01-710-SL C2

Date
12/05/2021

Scale
1:100 @ A1