

Eversleigh Road, Finchley Central, N3

2 Bedrooms 1 Bathroom 1 Reception

£2,000 Per Month









Adam Hayes - Finchley Central Office - Lettings 348 Regents Park Road, Finchley Central, London, N3 2LJ

Tel: 0208 189 6333 Email: info@adam-hayes.co.uk Web: www.adam-hayes.co.uk

Eversleigh Road, Finchley Central, N3

£2,000 Per Month

2 Bedrooms 1 Bathrooms 1 Receptions

Key Features


- Two Double Bedrooms
- Two Contemporary Showers
- Stylish First-Floor Conversion
- Spacious 17ft Reception
- Sleek Integrated Kitchen
- Principal Bedroom En-Suite
- Attractive Wood-Effect Flooring
- Excellent Underground Connections


Other Information

Council Tax Band: C

Long-term occupancy preferred.

Deposit: £2,305

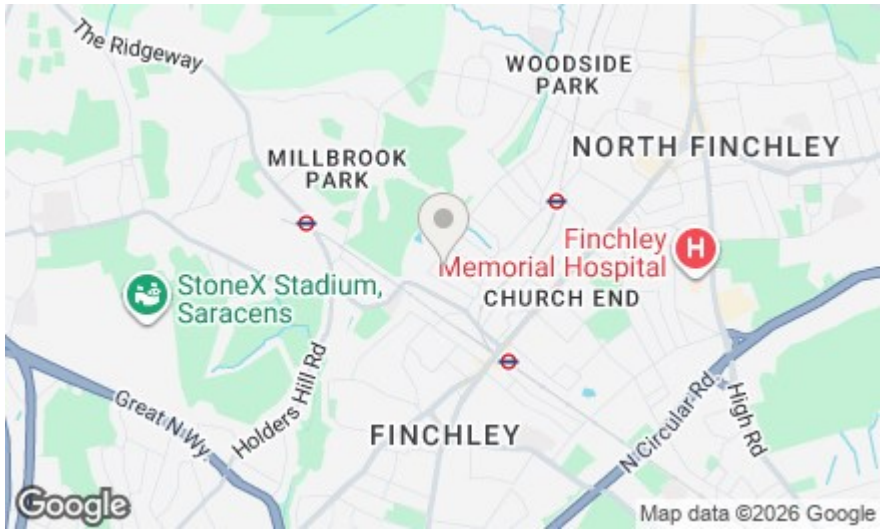

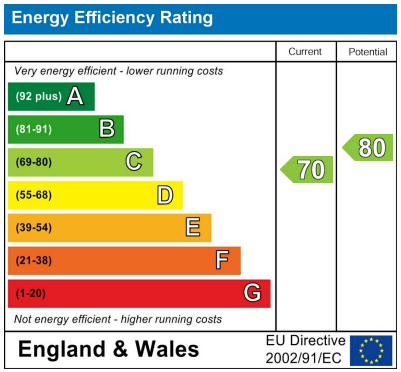

Nearest Stations

- Finchley Central Station
- West Finchley Station
- Mill Hill East Station


Property Description

Situated on the sought-after Eversleigh Road in Finchley Central, this beautifully presented two double bedroom, two shower room first-floor conversion offers stylish and contemporary living in a convenient location, within easy reach of both Finchley Central and West Finchley Underground stations. The property benefits from an impressive approximately 17ft reception room with a modern open-plan fitted kitchen, featuring sleek handleless matt grey units, contrasting white worktops, an integrated oven, combination microwave, induction hob and undercounter appliances. Both bedrooms are generously sized doubles with fitted wardrobes neatly incorporated into the alcoves, with the principal bedroom further benefiting from a modern en-suite shower room. A second contemporary shower room serves the remaining bedroom and guests. Further benefits include wood-effect flooring throughout, double glazing, gas central heating and modern fixtures and fittings. Ideally positioned within easy reach of Finchley Central's excellent selection of shops, cafés, restaurants and local amenities, the property also enjoys convenient access to nearby parks and green spaces. Early viewings are highly recommended!

Adam Hayes - Finchley Central Office - Lettings 348 Regents Park Road, Finchley Central, London, N3 2LJ

Tel: 0208 189 6333 Email: info@adam-hayes.co.uk Web: www.adam-hayes.co.uk

Approximate Gross Internal Area
552 sq ft - 51 sq m

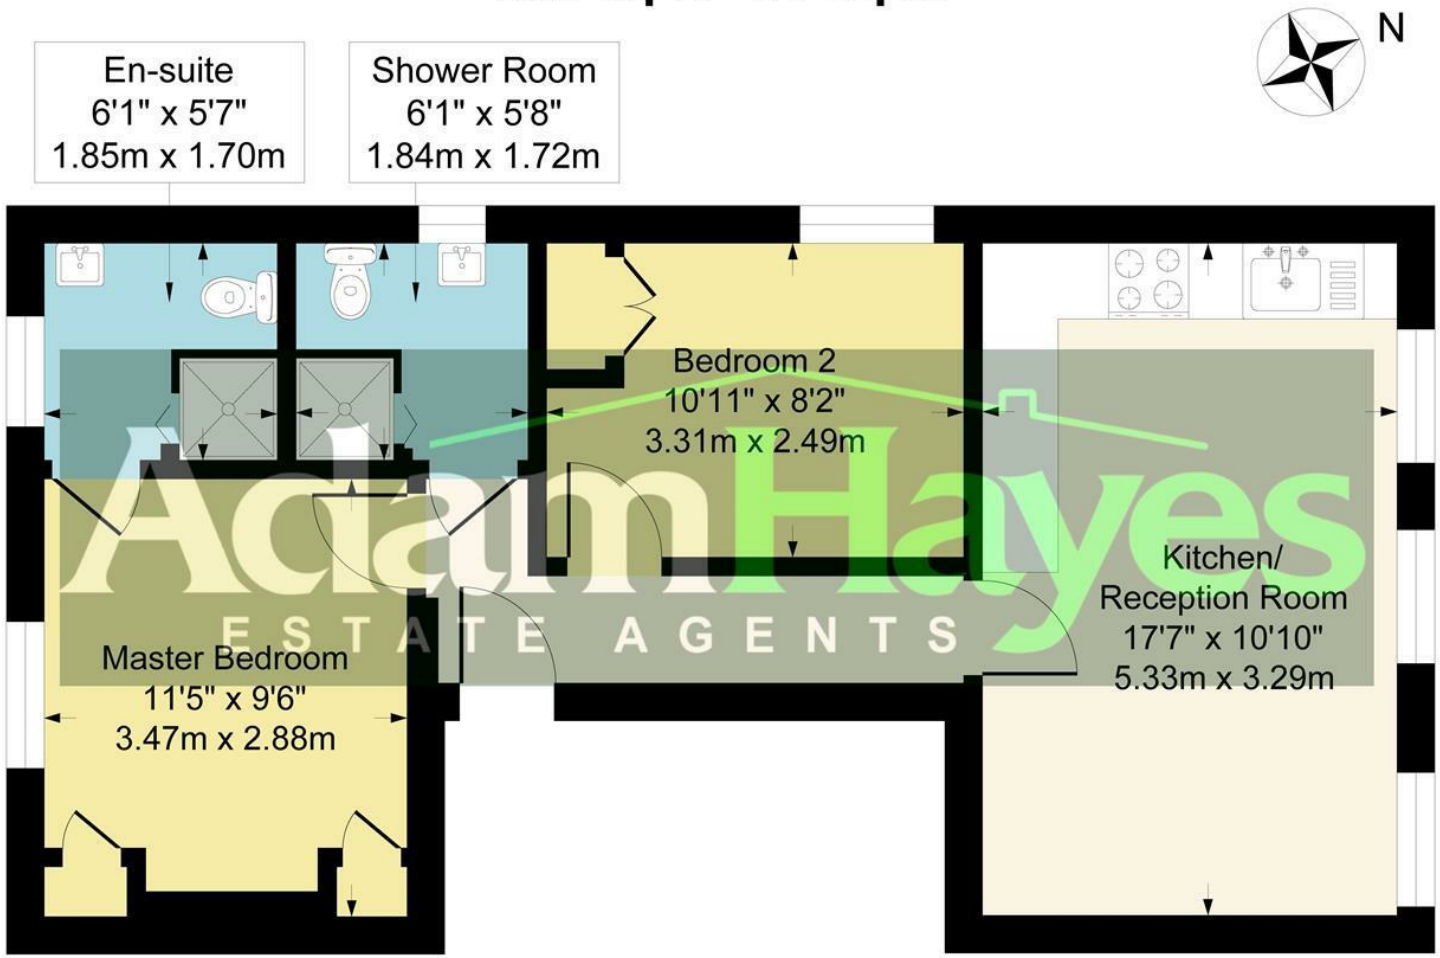

First Floor

Although every attempt has been made to ensure accuracy, all measurements are approximate.
This floorplan is for illustrative purposes only and not to scale.
Measured in accordance with RICS Standards.

These particulars, whilst believed to be accurate, are set out as a general outline only for guidance and do not constitute any part of an offer or contract. Intending purchasers or prospective tenants should not rely on them as statements or representation of fact, but must satisfy themselves by inspection or otherwise as to their accuracy. We have not carried out a detailed survey, not tested the services, appliances and specific fittings. Room sizes should not be relied upon for carpets and furnishings. The measurements given are approximate. No person in this firm's employment has the authority to make or give any representation or warranty in respect of the property.